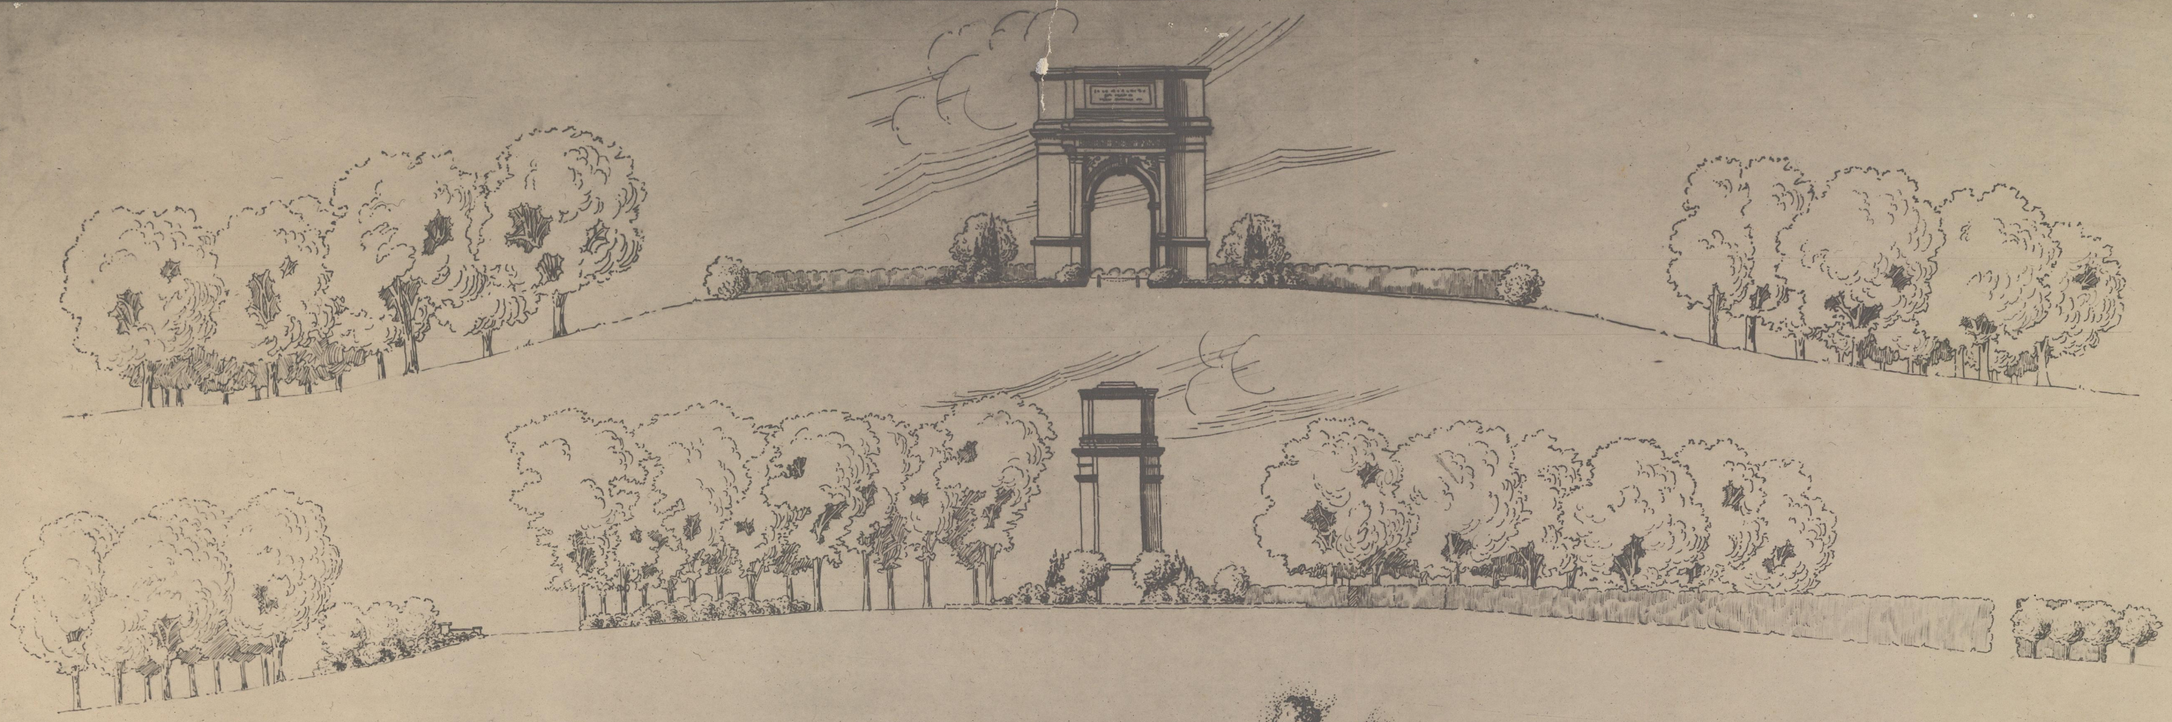

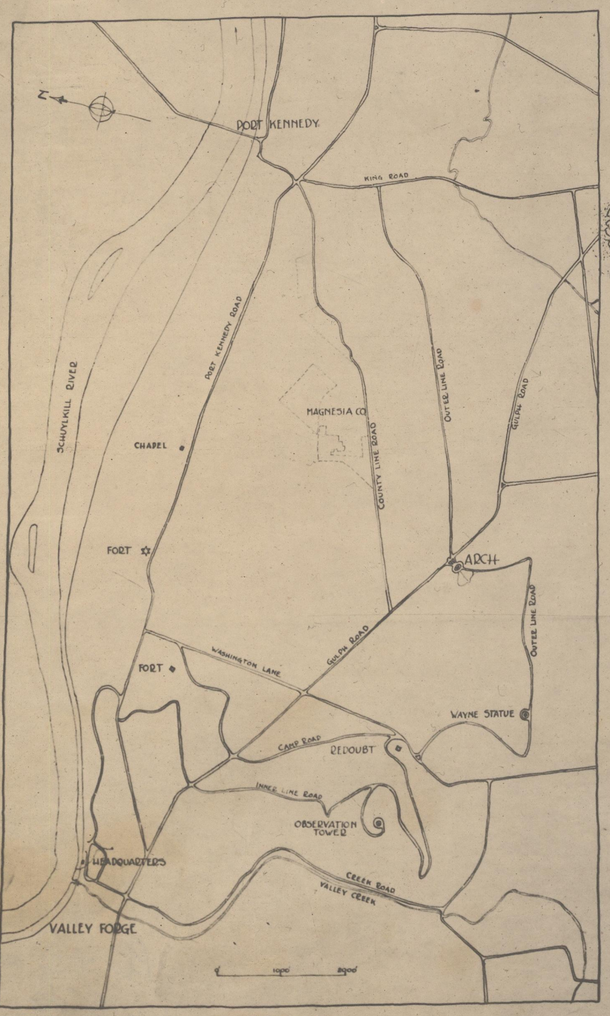

MAP OF ROADS

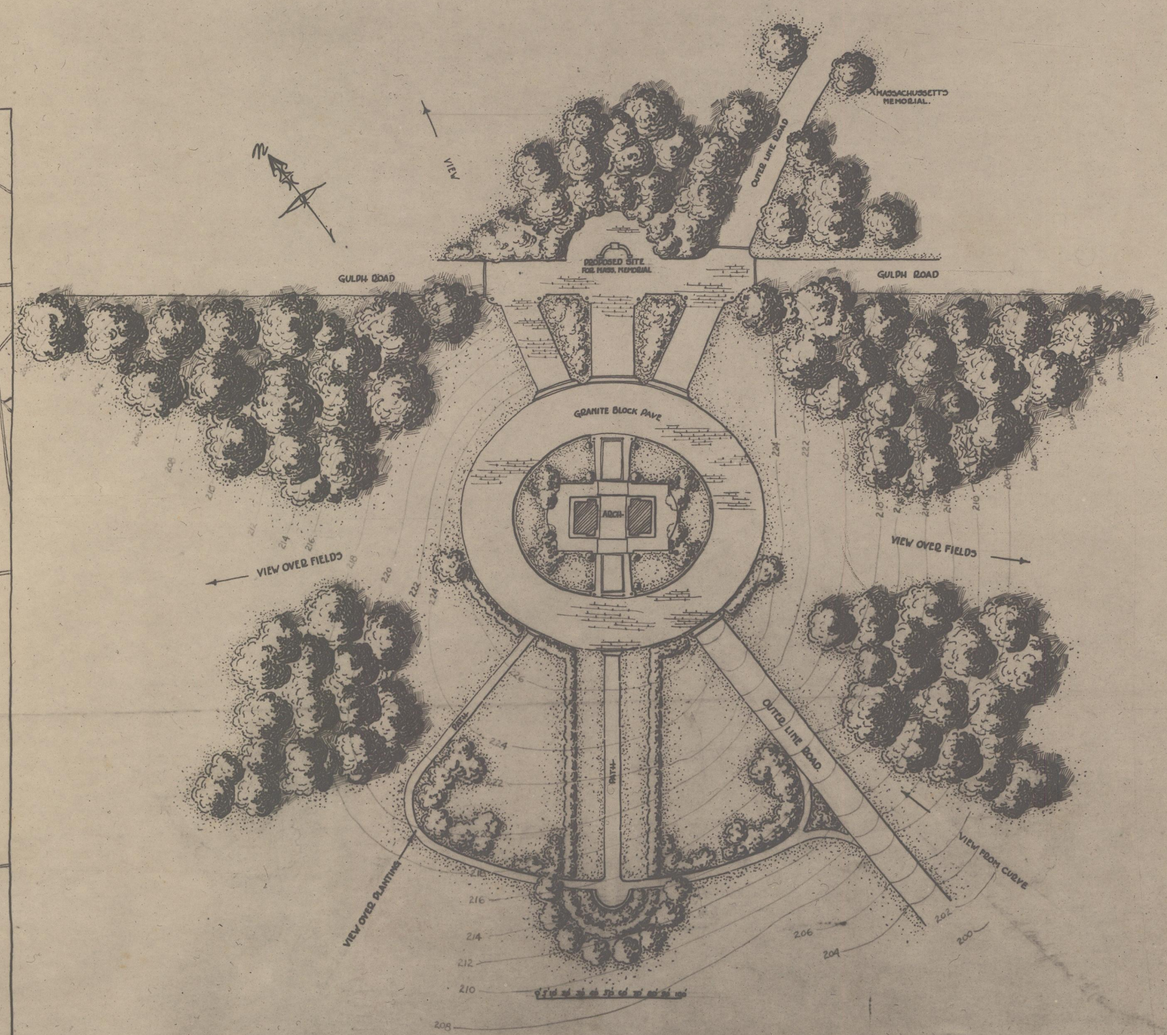

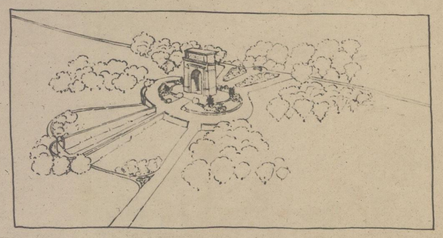

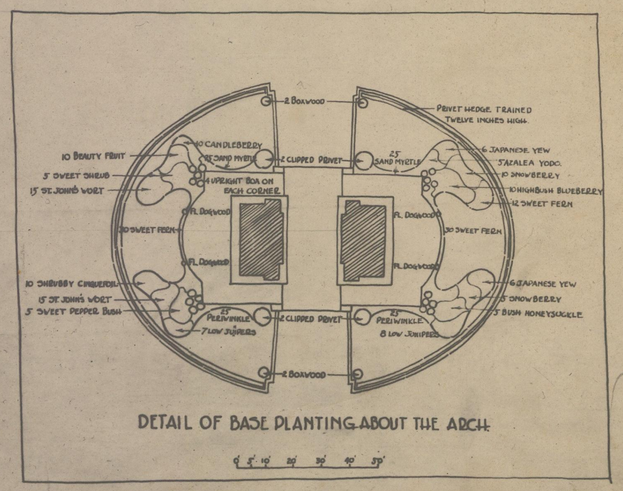

DETAIL OF BASE PLANTING ABOUT THE ARCH.

PROPOSED DESIGN FOR PLANTING THE WASHINGTON MEMORIAL ARCH

VALLEY FORGE PARK

PENNSYLVANIA.

APRIL, 1926.

DRAWING NO. 5.

Richard E. Burns, Landscape Architect.

approved Julian Millard