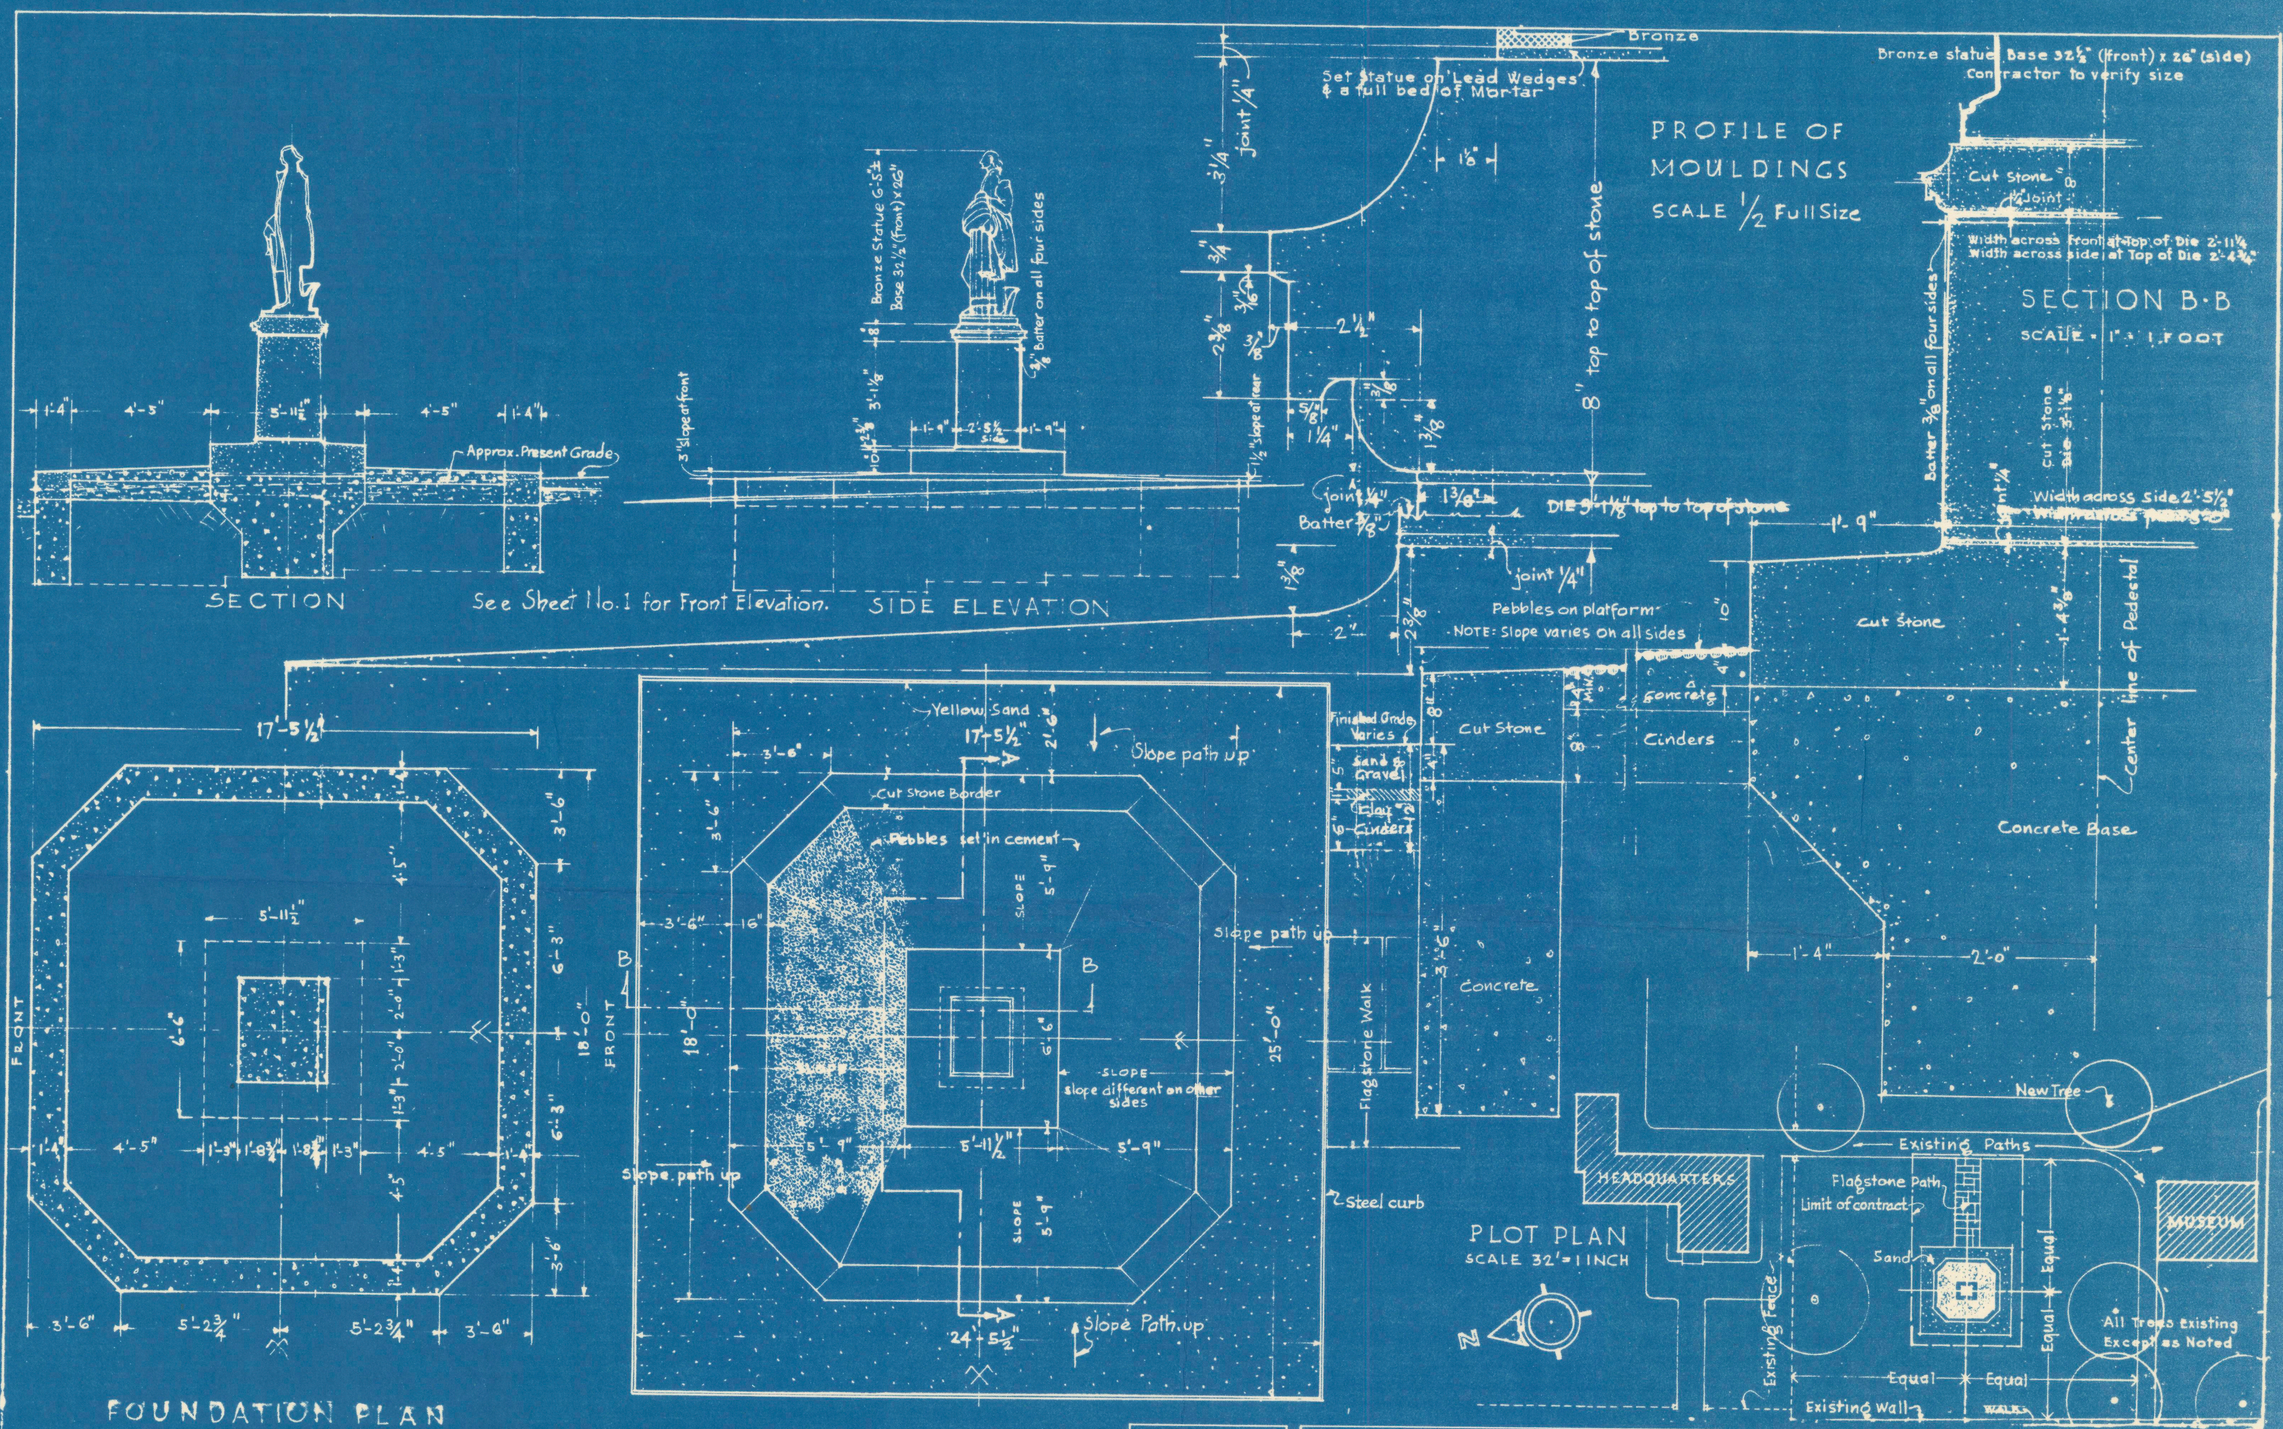


ALL DIMENSIONS AND MEASUREMENTS SHALL BE CHECKED AND VERIFIED BY THE CONTRACTOR AT THE SITE.

| REVISED |
|---|
| |

## APPROVALS

APPROVED W. K. Clayton
DIRECTOR OF ENGINEERING & CONSTRUCTION

APPROVAL RECOMMENDED R. J. O'Donnell
SUPERVISING ARCHITECT - BUREAU OF CONSTRUCTION

APPROVED FOR DEPT. Maurice K. Goddard
SECRETARY OF DEPARTMENT OF FORESTS & WATERS

SUBMITTED BY
ARCHITECT - ENGINEER

ACCEPTED BY

BY

BUREAU OF ENGINEERING & CONSTRUCTION
CHECKED BY

| ARCH. | STRUCT. | MECH. | ELEC. |
|---|---|---|---|
| | | | |

## PROJECT 2600-I

PLANS, ELEVATIONS SECTIONS & DETAILS

# RELOCATION OF HOUDON STATUE OF GEORGE WASHINGTON

VALLEY FORGE PARK - VALLEY FORGE, PA.

HARBESON HOUGH LIVINGSTON & LARSON
ARCHITECTS • ARCHITECTS BLDG. • PHILADELPHIA

| DATE | | SHEET NO. |
|---|---|---|
| 3-11-1957 | COMMONWEALTH OF PENNSYLVANIA<br>GEORGE M. LEADER, GOVERNOR<br>DEPT. OF PROPERTY & SUPPLIES<br>JOHN S. RICE, SECRETARY<br>HARRISBURG • PENNSYLVANIA | 2 |
| SCALE AS NOTED | | |