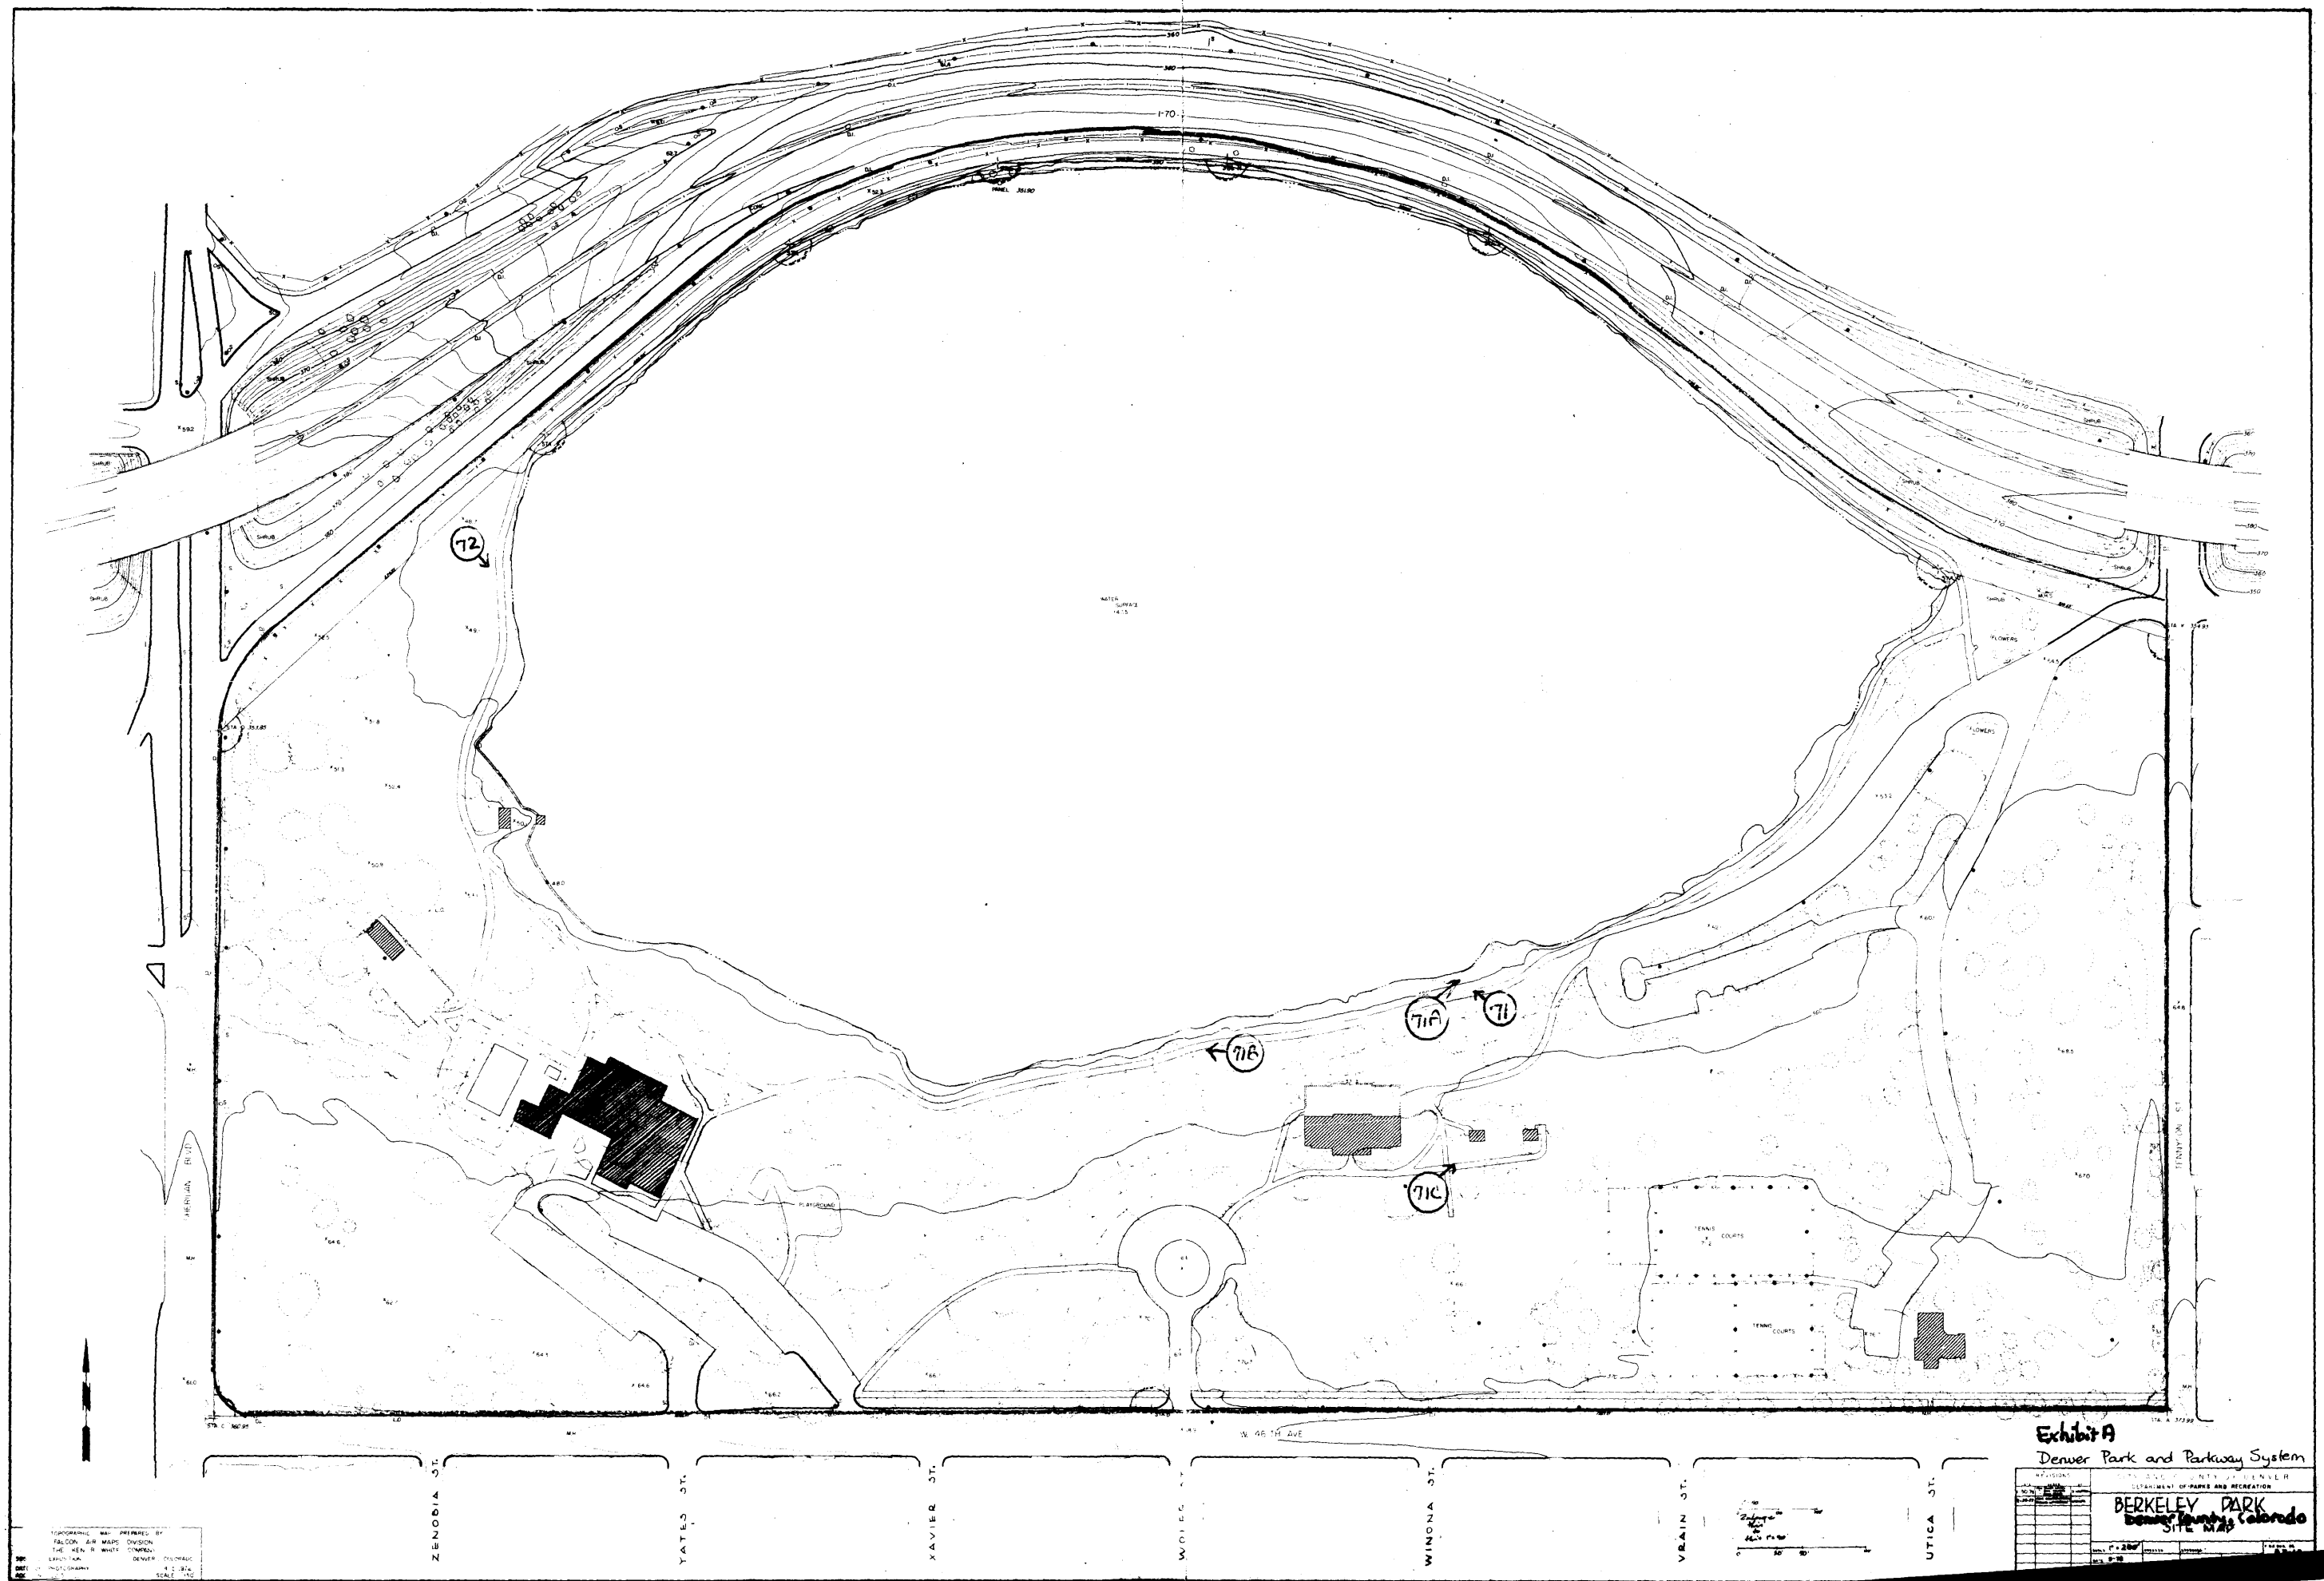
72
71A
71
71B
71C
PLAYGROUND
TENNIS COURTS
TENNIS COURTS
FLOWERS
FLOWERS
SHRUB
ZENOBIA ST.
YATES ST.
XAVIER ST.
WOLFE ST.
WINONA ST.
VRAIN ST.
UTICA ST.
W. 46TH AVE
TENNYSON ST.
MERIDIAN BLVD.
TOPOGRAPHIC MAP PREPARED BY
FALCON AIR MAPS DIVISION
THE KEN R. WHITE COMPANY
DENVER COLORADO
SOURCE: EXISTING
DATE: PHOTOGRAPHY 9-2-76
SCALE 1"=50'
Exhibit A
Denver Park and Parkway System
CITY AND COUNTY OF DENVER
DEPARTMENT OF PARKS AND RECREATION
BERKELEY PARK
Denver County, Colorado
Site Map
SCALE 1"=200'
NO. P-78