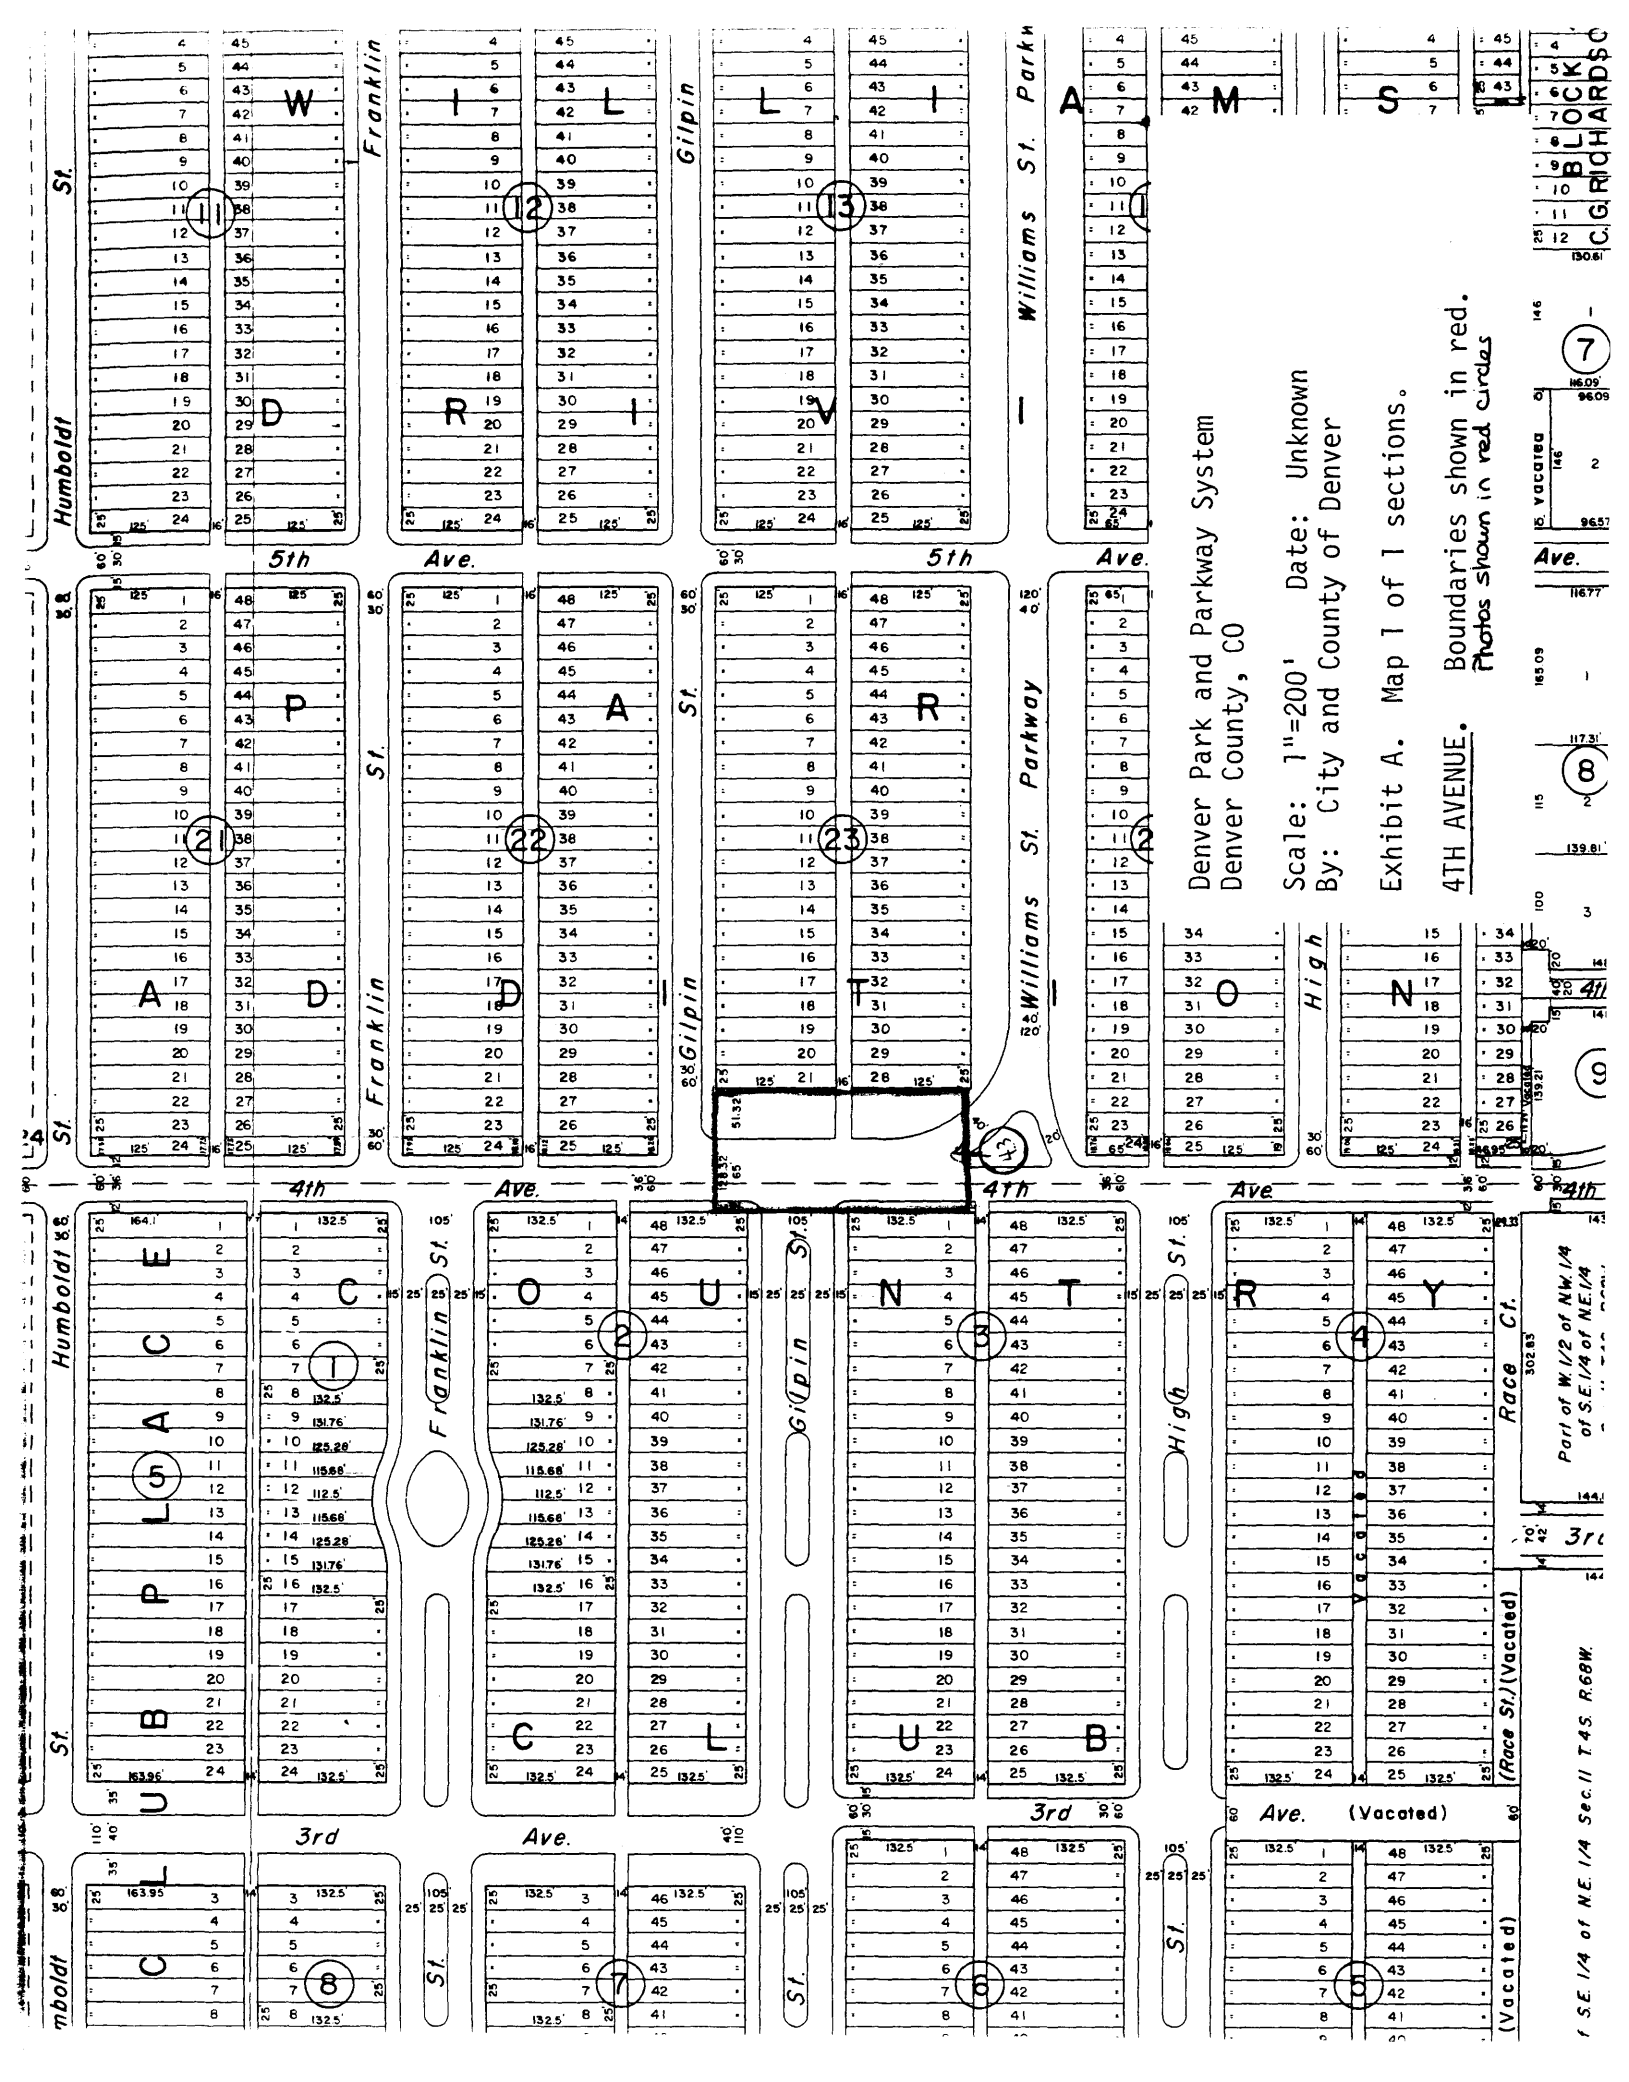
Denver Park and Parkway System
Denver County, CO
Scale: 1"=200'
Date: Unknown
By: City and County of Denver
Exhibit A. Map 1 of 1 sections.
4TH AVENUE.
Boundaries shown in red.
Photos shown in red circles
WILLIAMS
DRIVE
PARADITION
COUNTRY
CLUB PLACE
Humboldt St.
Franklin St.
Gilpin St.
Williams St. Parkway
High St.
Race Ct.
5th Ave.
4th Ave.
3rd Ave.
(Vacated)
(Race St.)(Vacated)
Part of W.1/2 of N.W.1/4 of S.E.1/4 of N.E.1/4
f S.E.1/4 of N.E.1/4 Sec.11 T.4S. R.68W.
BLOCK
C.G.RICHARDSO