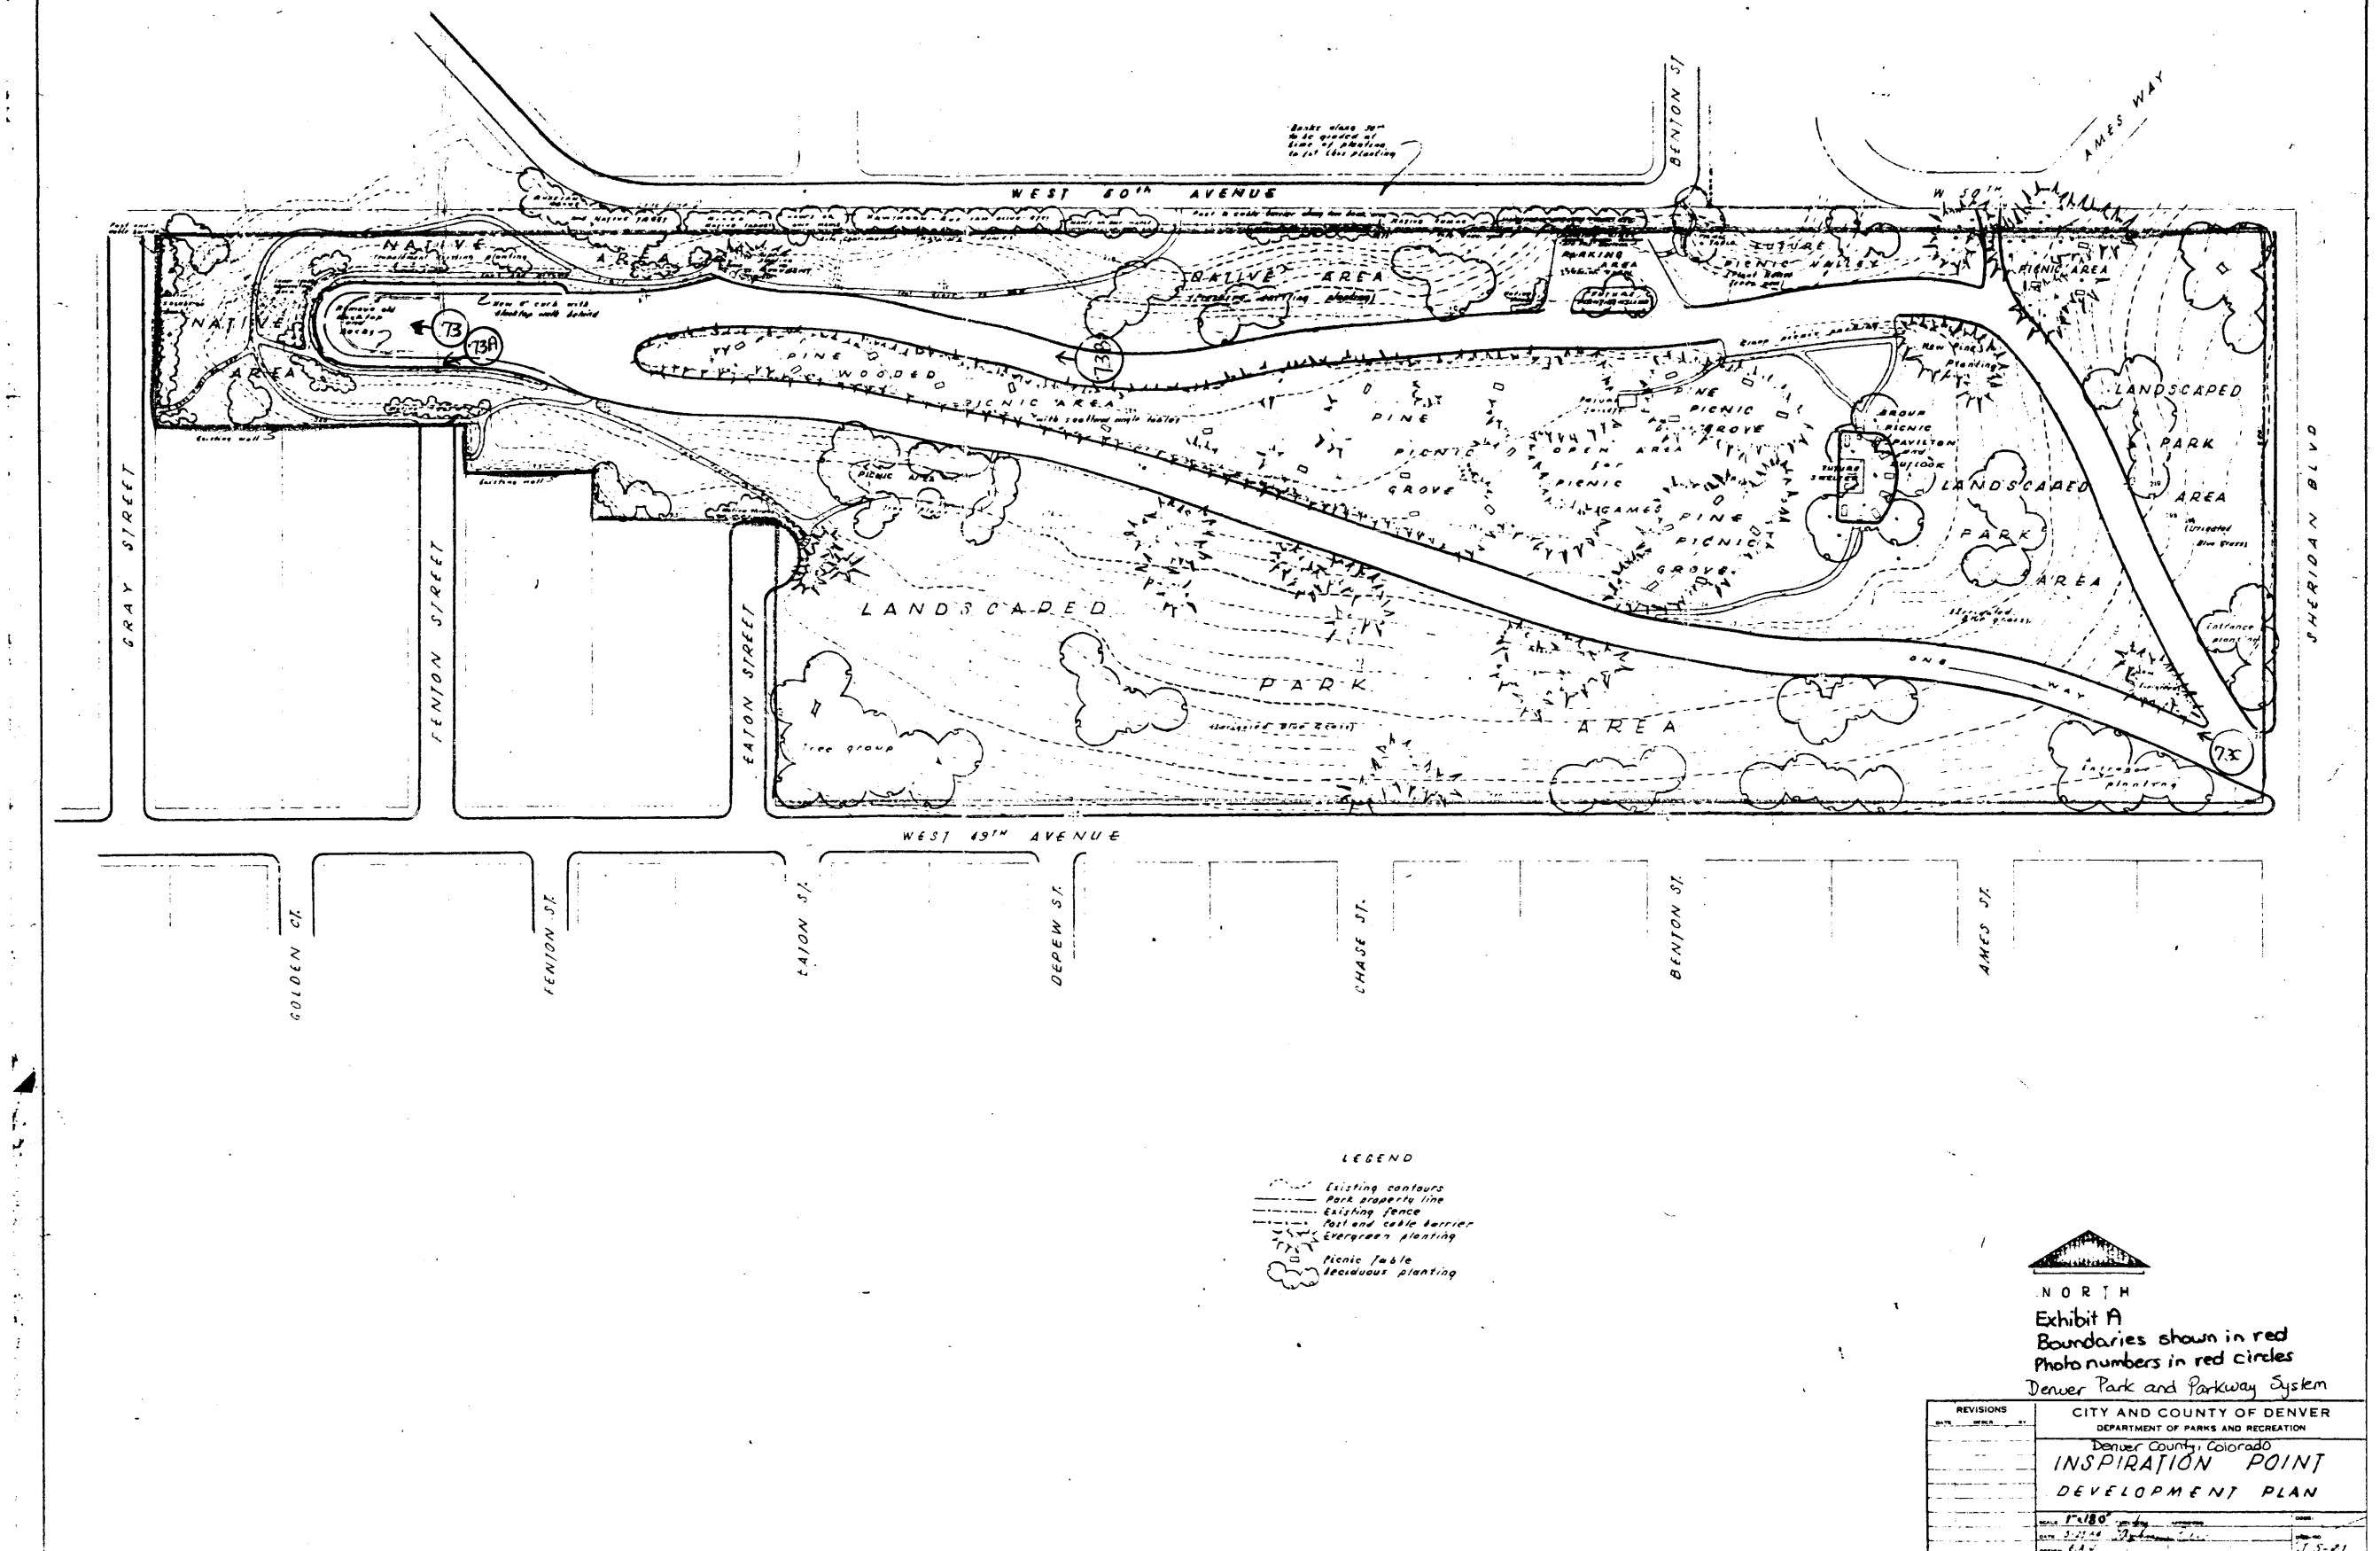

LEGEND

- Existing contours
- Park property line
- Existing fence
- Post and cable barrier
- Evergreen planting
- Picnic Table
- Deciduous planting

NORTH

Exhibit A
Boundaries shown in red
Photo numbers in red circles
Denver Park and Parkway System

REVISIONS	CITY AND COUNTY OF DENVER
	DEPARTMENT OF PARKS AND RECREATION
	Denver County, Colorado
	INSPIRATION POINT
	DEVELOPMENT PLAN
	1"=180' — J 5-81